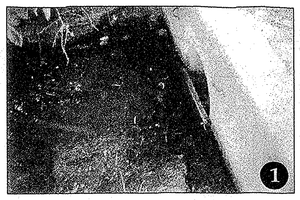

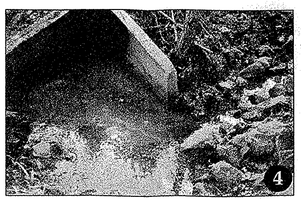

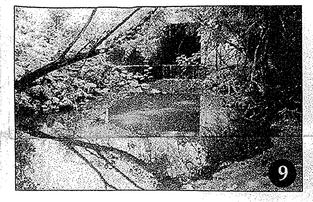

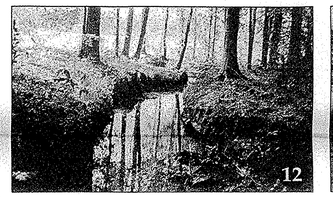

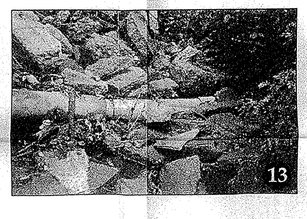

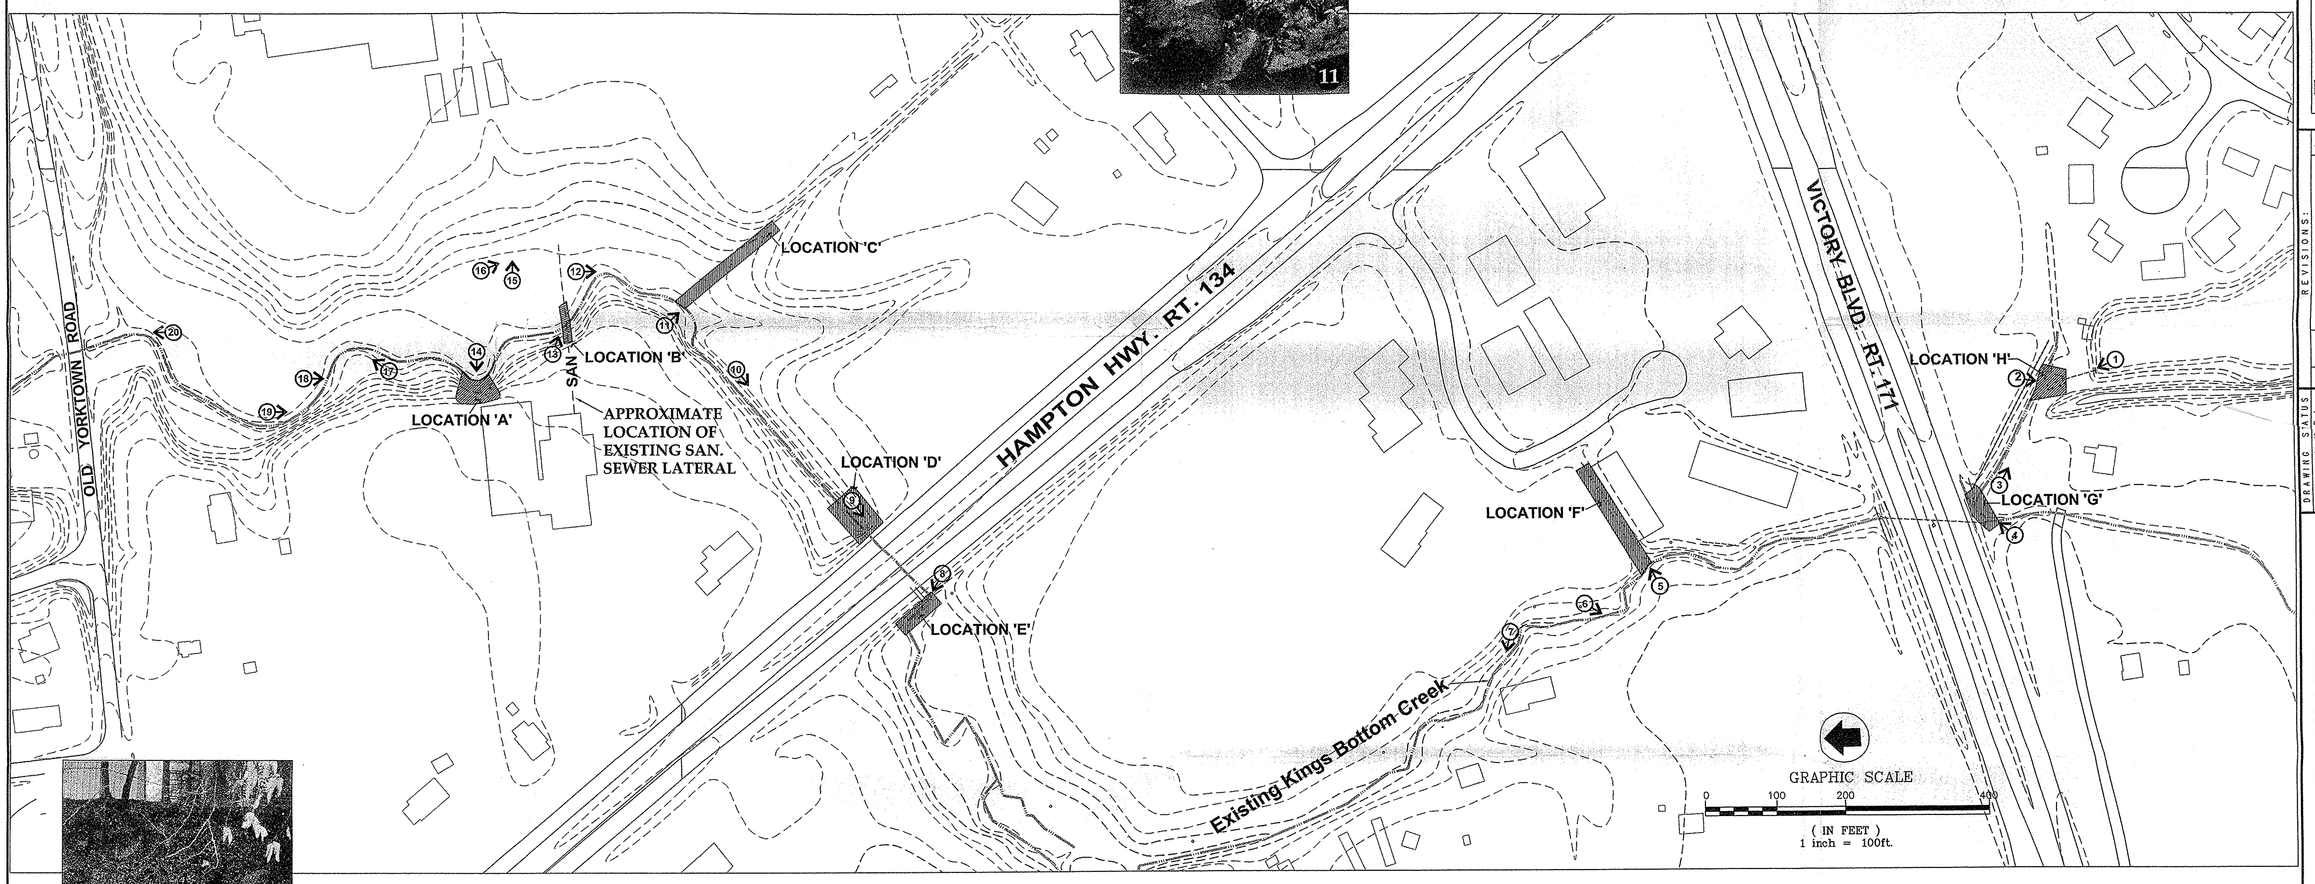

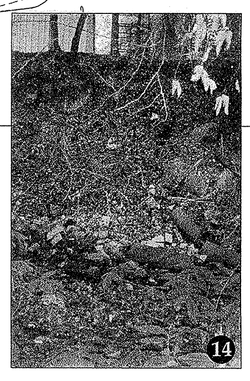

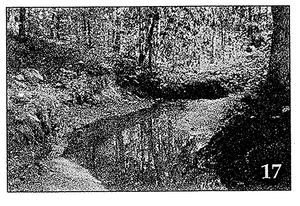

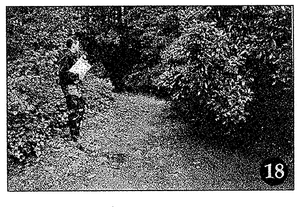

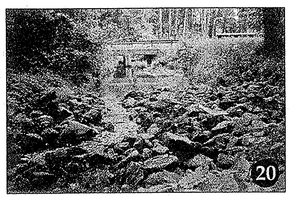

9544 Greenwich Road
Suite 100
Virginia Beach, VA 23462
Tel: (757) 473-2000
Fax: (757) 497-2322
Email: info@landmarkdg.com

4628 Ironbound Road
Suite 100
Williamsburg, VA 23188
Tel: (757) 253-2075
Fax: (757) 253-2078
Email: info@landmarkdg.com

LANDMARK DESIGN GROUP

REVISIONS:

No.	Date	Comment	By

DRAWING STATUS

- Narrative Review
- Client & Review
- Pre Approval Bldding

CITY APPROVAL

- 1st submittal
- 2nd Submittal
- 3rd Submittal

EXISTING STREAM CONDITIONS

Kings Bottom Creek

York County, Virginia

Designed: SEK	Date: 8-8-03
Checked: AGW	Scale: 1" = 100'
File Mgr./Drawn: MAA	CADD File no: ex_strm_ex
Project Number: 2001279-003.01	Dwg. File No. -

Drawing Number Fig-2

1 OF 2